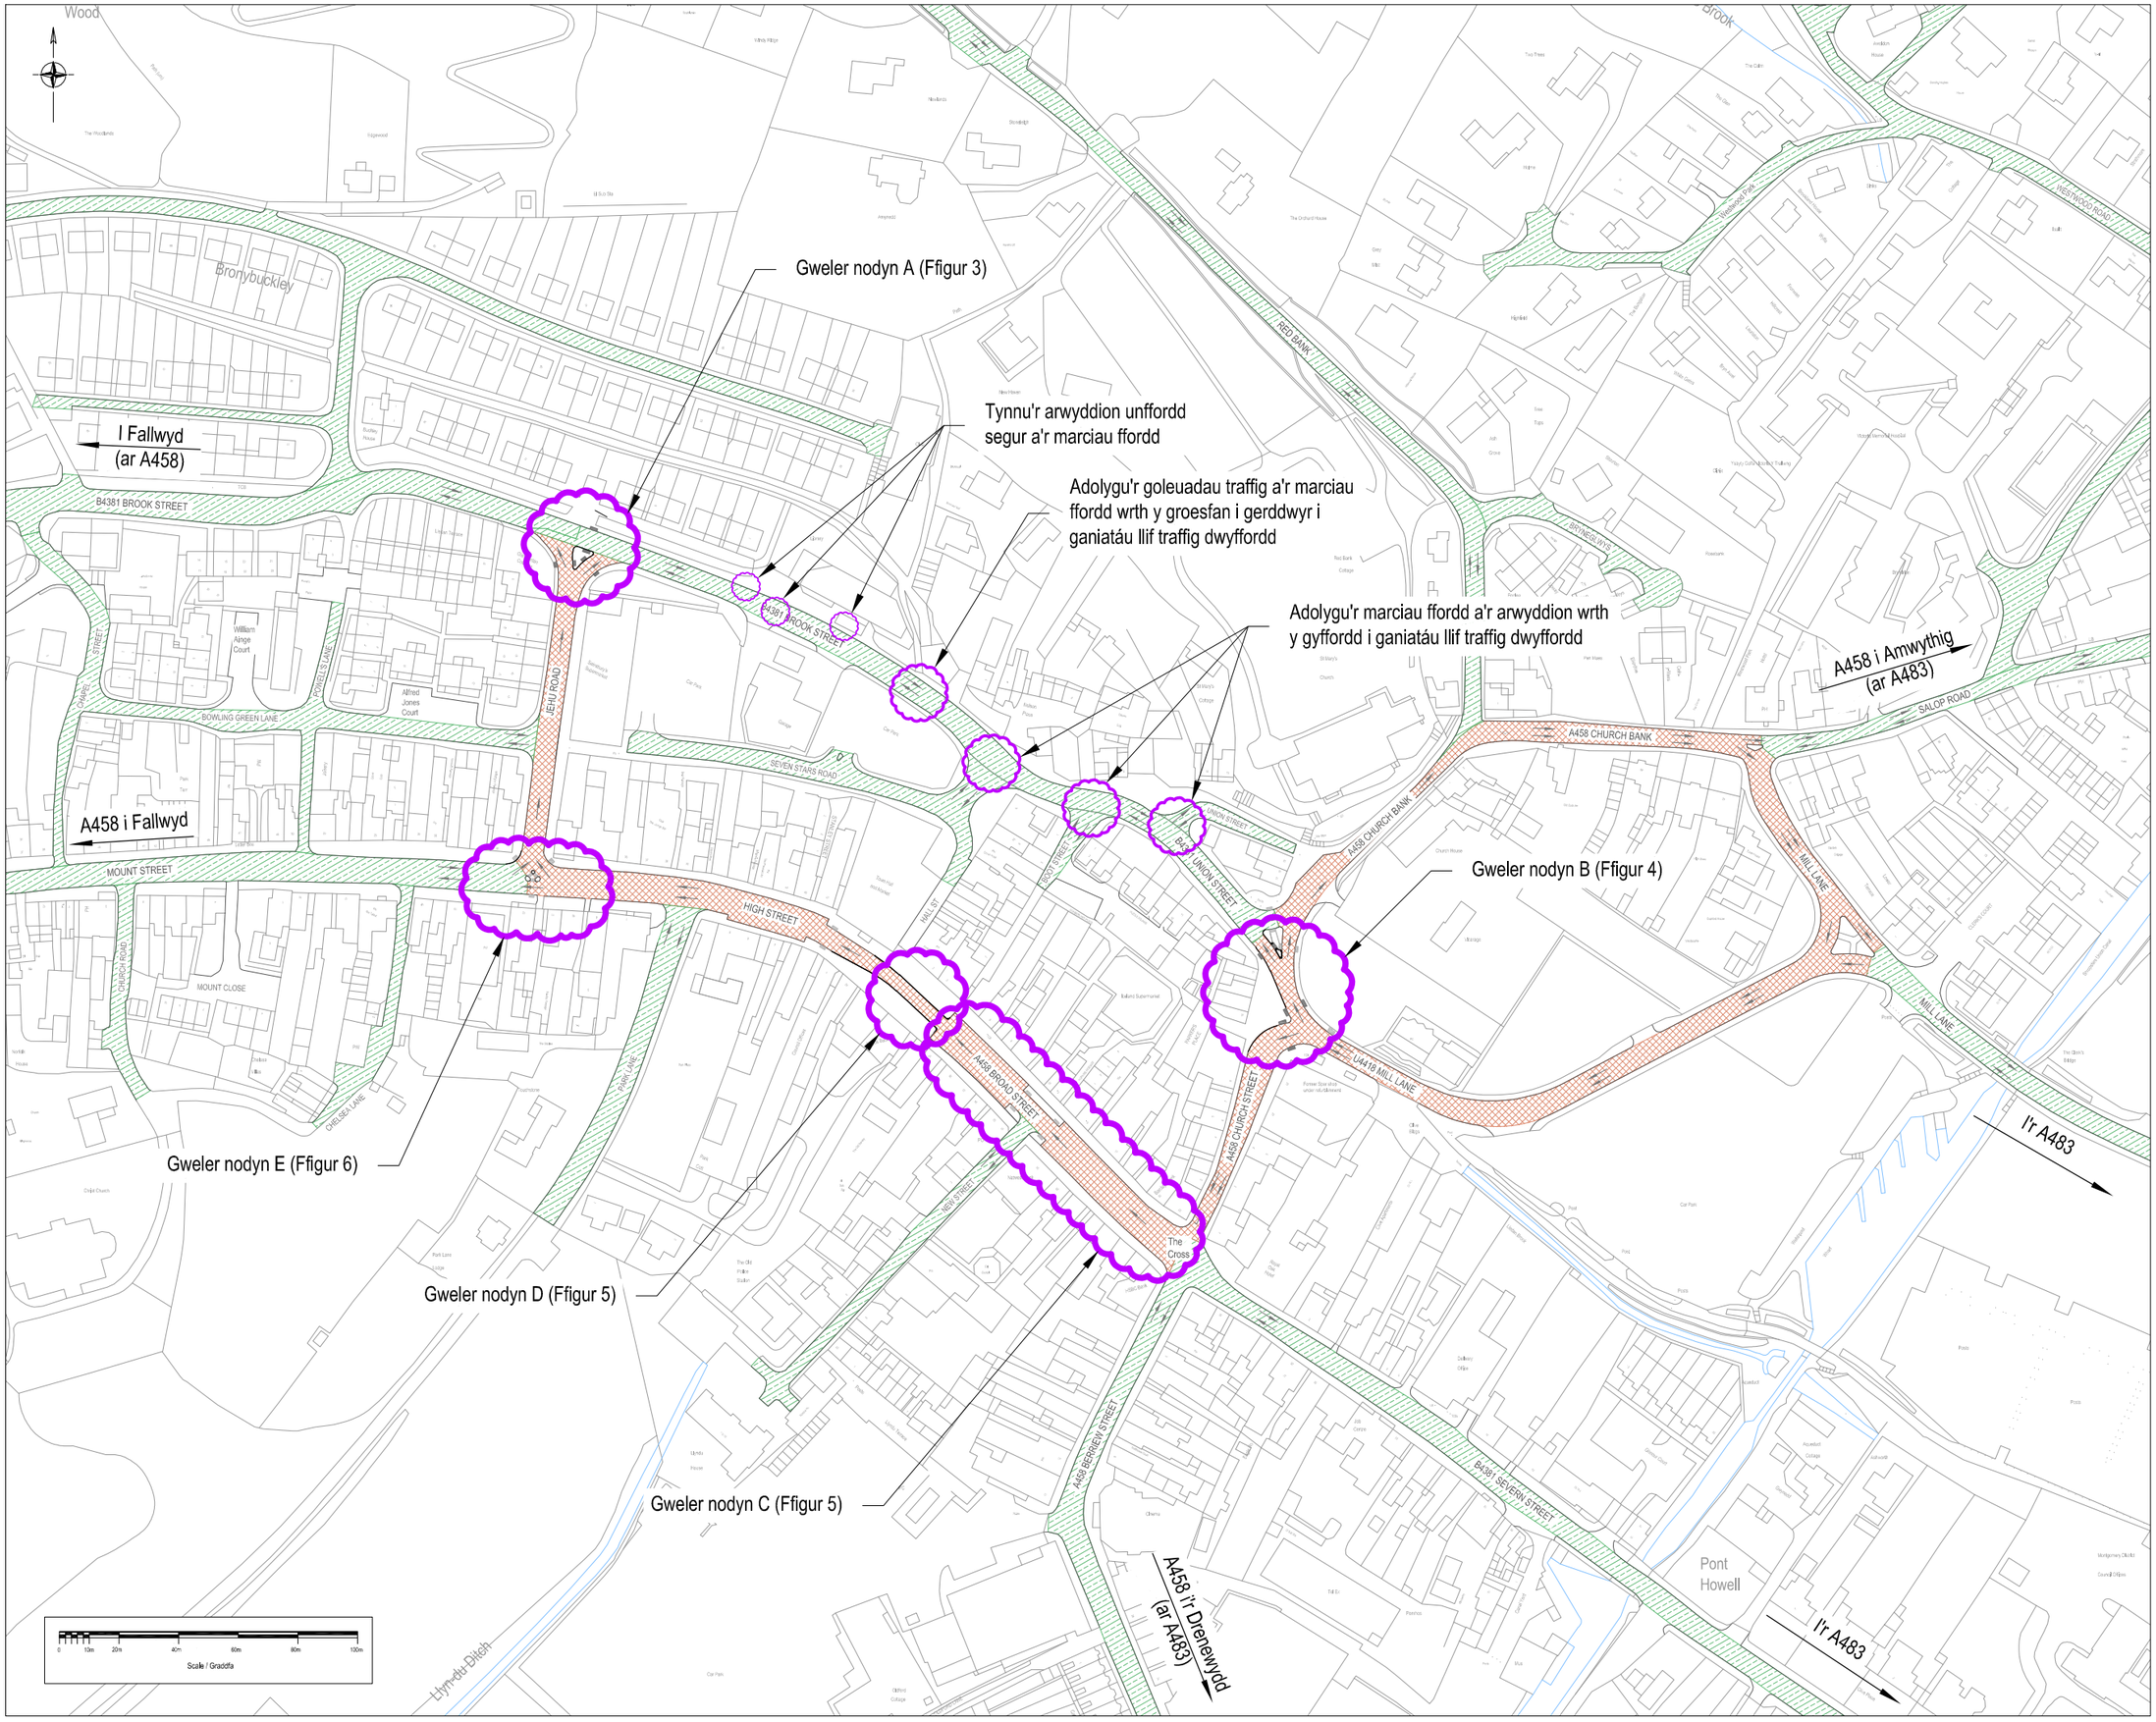

This drawing should not be scaled and any dimensions verified on site.
All dimensions are in millimetres unless otherwise stated

CWIC is the Central Wales Infrastructure Collaboration project between Powys County Council and Ceredigion County Council and all copyrights are vested in each respective Authority.
This drawing is the property of CWIC Engineering Design Services and is issued on the condition that it is not copied, reproduced, retained or disclosed to any unauthorised person, either wholly or in part without the consent in writing of CWIC Engineering Design Services.

© Hawlfraint y Goron a hawliau cronfa data 2018 Arolwg Orchard
100024419 (Cyngor Sir Ceredigion) & 100025371 (Cyngor Sir Powys)
© Crown copyright and database rights 2018 Ordnance Survey
100024419 (Ceredigion County Council) & 100025371 (Powys County Council)

Notes

Diwygio'r arwyddion ar y system unffordd yn ôl yr angen i ddangos y llwybr diwygiedig trwy'r dref.

A Cyffordd Brook Street - Ffordd Jehu.
Adolygu'r ynys draffig i ganiatáu llif traffig dwyffordd ar Brook Street.
Cyfeirio at lun Ffigur 3 i weld y manylion.

B Cyffordd Stryd yr Undeb - Stryd yr Eglwys.
Adolygu'r gyffordd i ganiatáu llif traffig dwyffordd ar Brook Street. Dileu'r troad i'r dde o Stryd yr Undeb i Stryd yr Eglwys, yr holl draffig sy'n teithio i'r dwyrain ar Brook Street/ Stryd yr Undeb i droi i'r chwith i Church Bank.
Cyfeirio at lun Ffigur 4 i weld y manylion.

C Stryd Lydan. Mannau parcio.
Marciau ffordd i gulhau'r ffordd i lôn draffig sengl 3.7m o led, heb newid y lled ffisegol.
Cyfeirio at lun Ffigur 5 i weld y manylion.

D Stryd Lydan ger Neuadd y Dref.
Culhau'r ffordd yn ffisegol i lôn draffig 4.5m o led. Darparu croesfan sebra ar ben dwyreiniol y rhan gul.
Cyfeirio at lun Ffigur 5 i weld y manylion.

E Cyffordd Stryd Fawr - Ffordd Jehu.
Ymestyn y droetffordd dros y rhan â llinellau i atal parcio anghyfreithlon ac anystyriol yn gyfagos i'r ynysoedd traffig.
Cyfeirio at lun Ffigur 6 i weld y manylion.

Allwedd

Llif Traffig Unffordd

Llif Traffig Dwyffordd

Rev	Date	Description	By	Chkd

Amendments

Engineering Design Services

CSCC•CWIC

EDS West Manager : Steve Hallows CEng MICE
01545 572513 hpw@ceredigion.gov.uk
West: Penmorfa, Aberaeron, Ceredigion, SA46 0PA

Powys

EDS East Manager : Gareth Price CEng CEnv MICE
0845 607 6060 tls.helpdesk@powys.gov.uk
North: Kirkhamsfield Depot, Pool Road, Newtown, Powys, SY16 3AF
Mid: County Hall, Spa Road East, Llandrindod Wells, Powys, LD1 5LG
South: Neuadd Brycheiniog, Cambrian Way, Brecon, Powys, LD3 7HR

Project
A458 Cefnffordd Amwythig - Mallwyd
Canol Tref y Trallwng - System Unffordd

Drawing Title
Trosolwg o'r Adolygiadau i Ganol y Dref

By CRG | Checked SK | Scale at A1 Heb fod wrth Raddfa

Date Gorffennaf 2018

Project Number 280401 | Drawing Number Ffigur 2 | Revision

ACS ISO 9001 | ACS OHSAS 18001

Drawing Filename :- 280401_Figure 1-2_A1_A3-100818.dwg
Last saved :- 10/08/2018

Drawing Path:- X:\CONSULT\PROJECTS\2800-09\2804 A458 Wellshpool TC Revision to 1way system\11 - Drawings\02-D-Dgn 2018